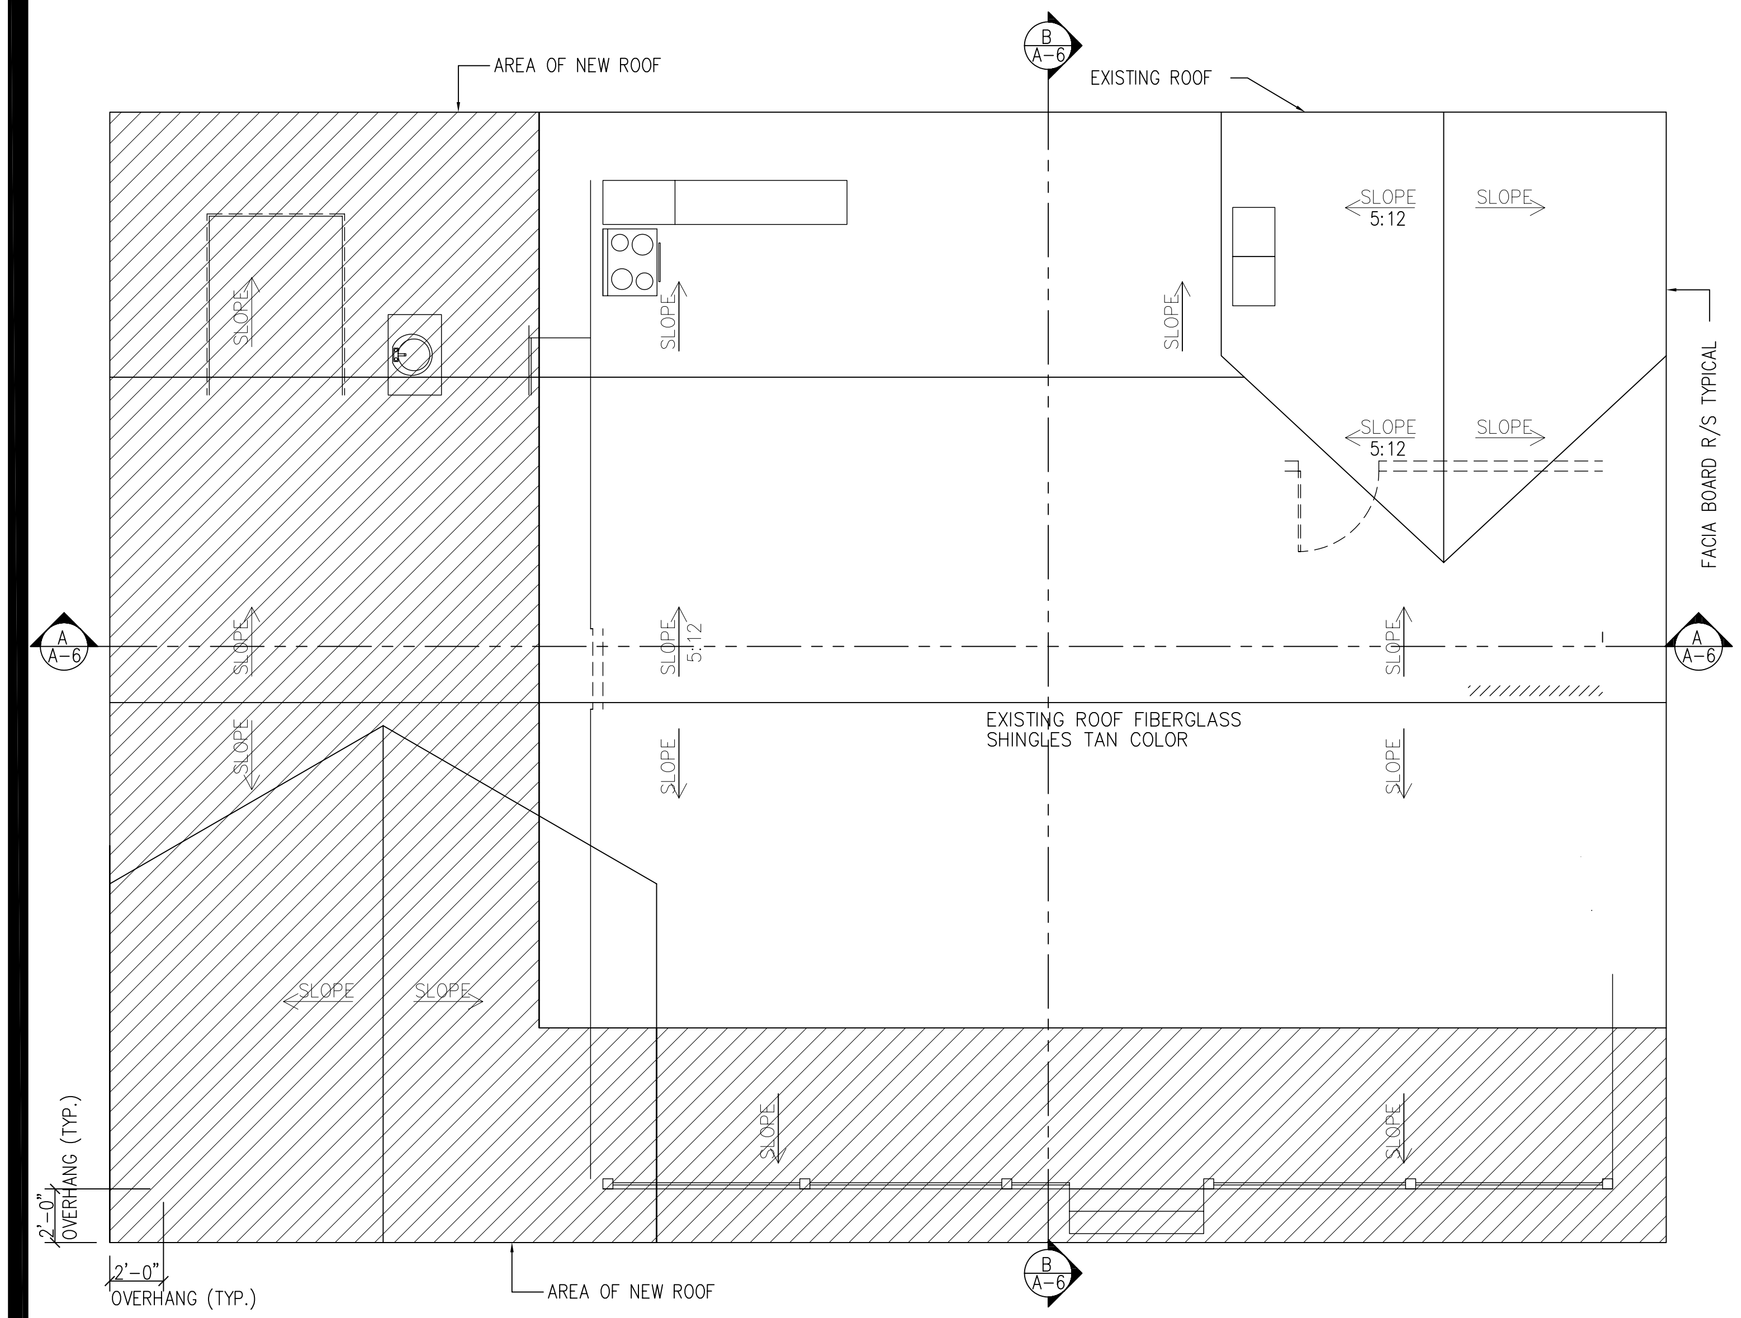

ROOF PLAN

SCALE: ¼" = 1'-0"

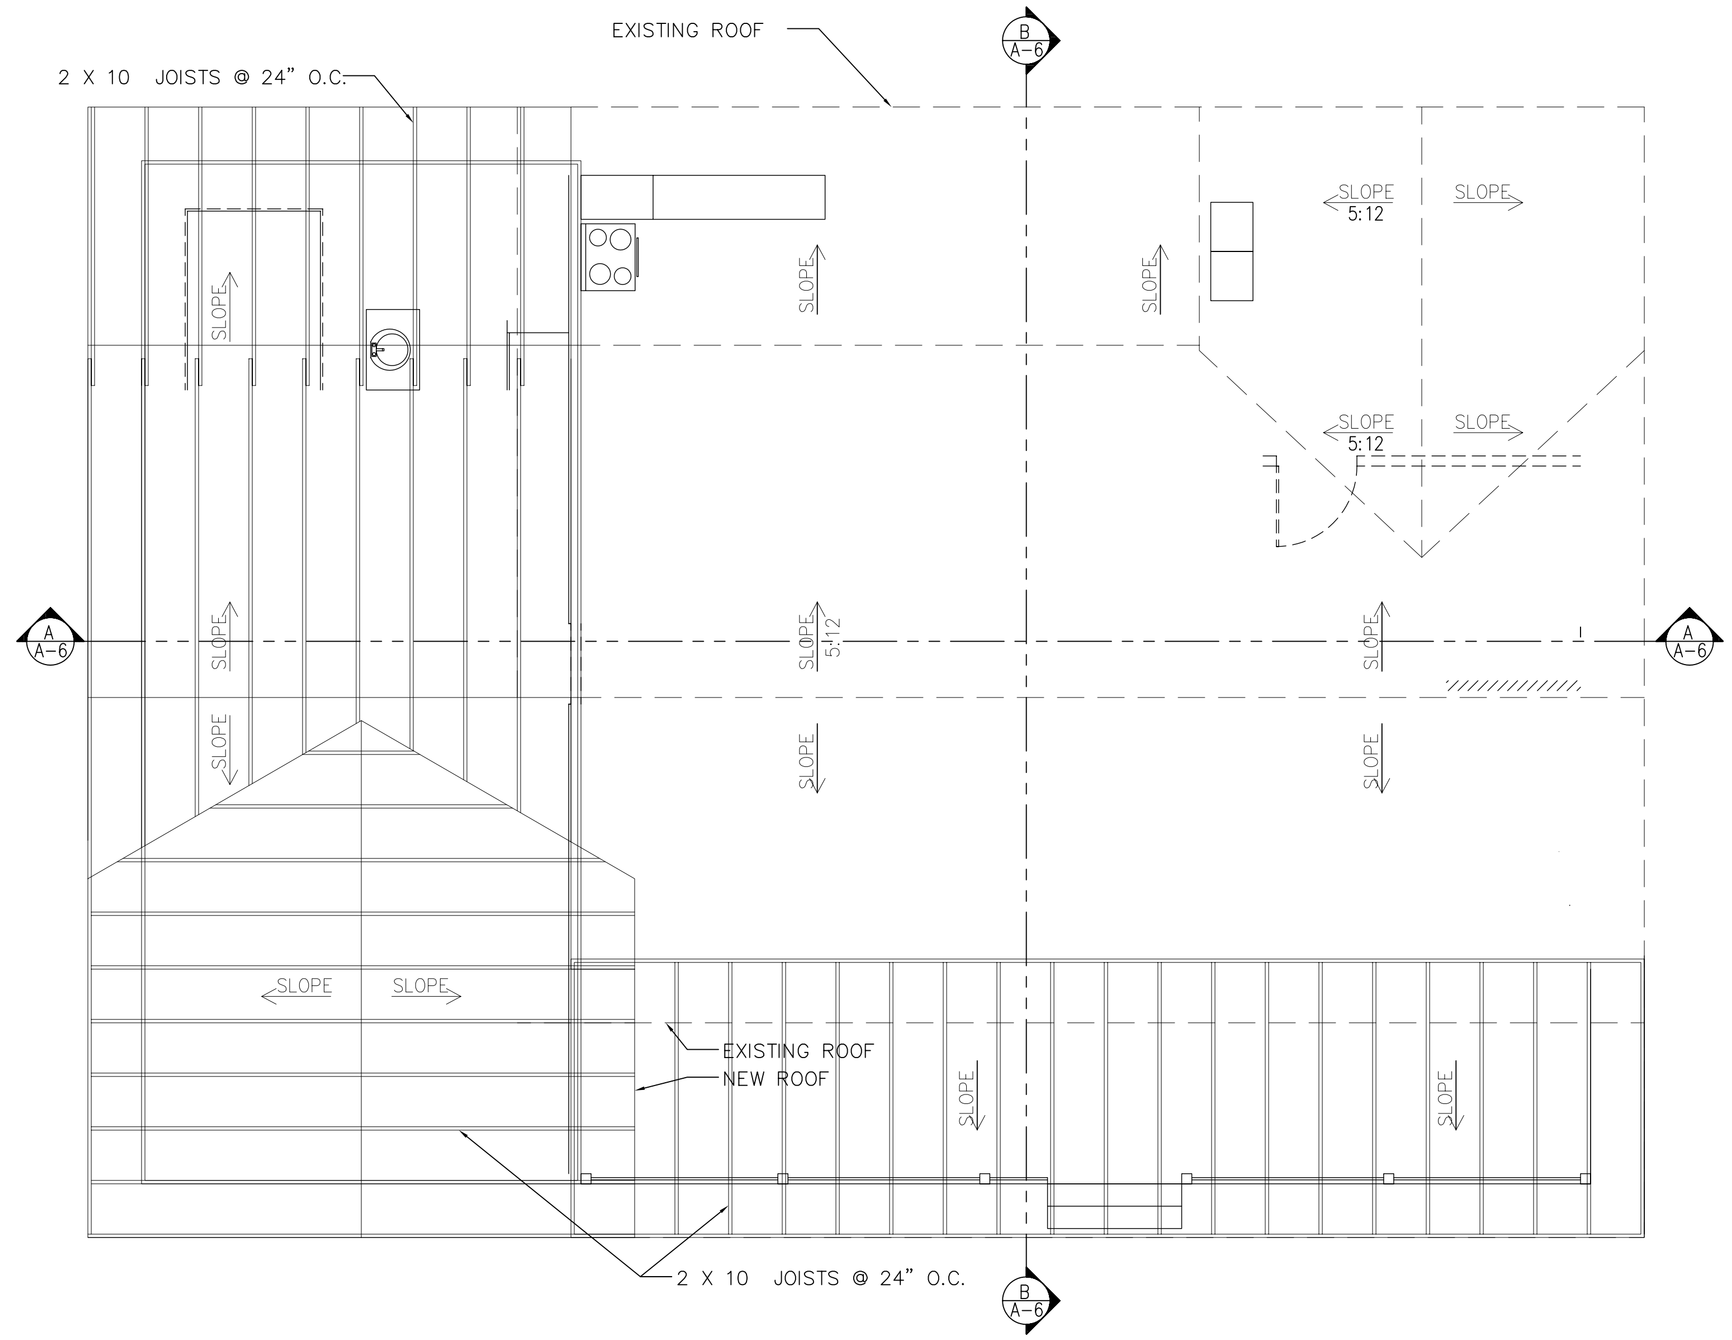

ROOF FRAMING PLAN

SCALE: ¼" = 1'-0"

GREATCAD DRAFTING

1778, West Chalet Ave, Anaheim, California. 92804

www.greatcad.com.com